AM-uploaded via FTP server 12/14/22rn

SHEET 2 OF 2

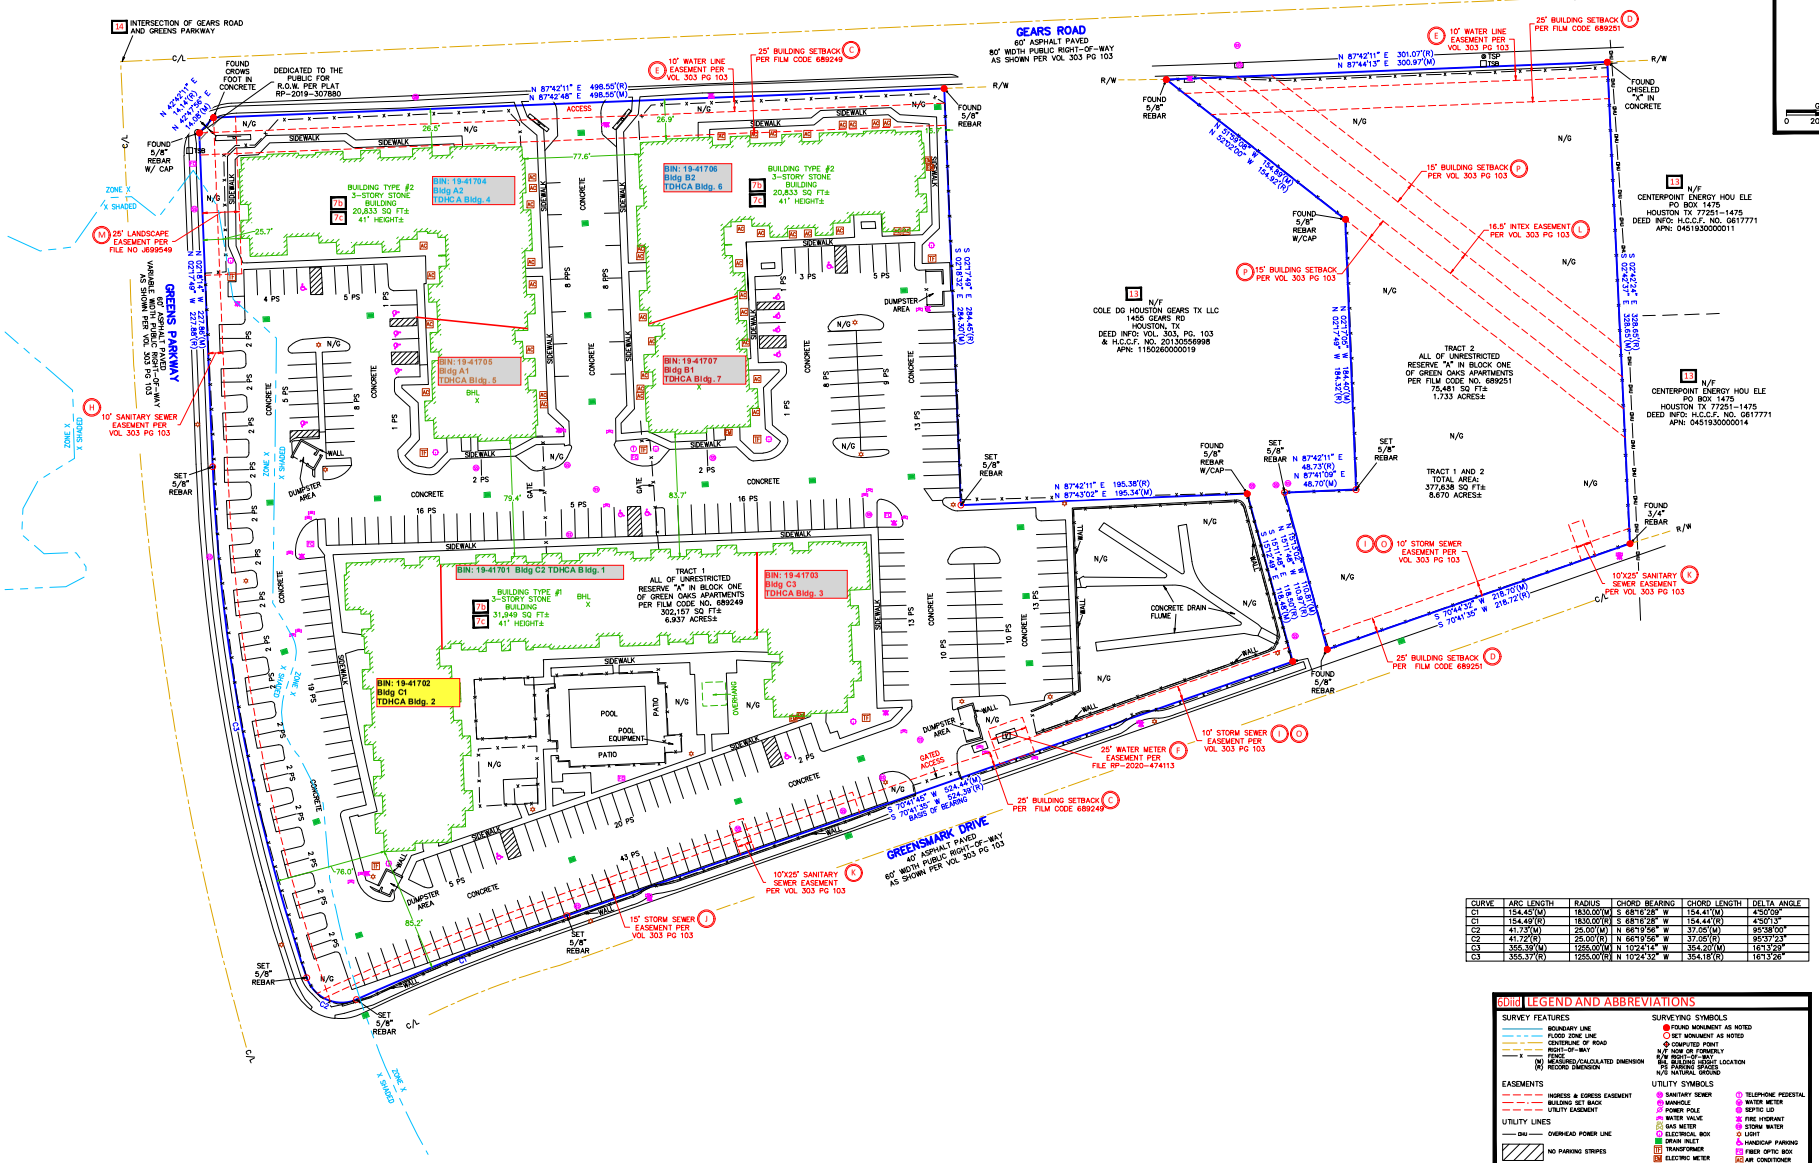

CURVE	ARC LENGTH	RADIUS	CHORD BEARING	CHORD LENGTH	DELTA ANGLE
C1	154.45'(M)	1830.00'(M)	S 68°16'28" W	154.41'(M)	4°50'09"
C1	154.49'(R)	1830.00'(R)	S 68°16'28" W	154.44'(R)	4°50'13"
C2	41.73'(M)	25.00'(M)	N 66°19'56" W	37.05'(M)	95°38'00"
C2	41.72'(R)	25.00'(R)	N 66°19'56" W	37.05'(R)	95°37'23"
C3	355.39'(M)	1255.00'(M)	N 10°24'14" W	354.20'(M)	16°13'29"
C3	355.37'(R)	1255.00'(R)	N 10°24'32" W	354.18'(R)	16°13'26"

6Dld LEGEND AND ABBREVIATIONS

SURVEY FEATURES
- BOUNDARY LINE
- FLOOD ZONE LINE
- CENTERLINE OF ROAD
- RIGHT-OF-WAY
- X FENCE
- (M) MEASURED/CALCULATED DIMENSION
- (R) RECORD DIMENSION

EASEMENTS
- INGRESS & EGRESS EASEMENT
- BUILDING SET BACK
- UTILITY EASEMENT

UTILITY LINES
- OHU OVERHEAD POWER LINE
- NO PARKING STRIPES

SURVEYING SYMBOLS
- FOUND MONUMENT AS NOTED
- SET MONUMENT AS NOTED
- COMPUTED POINT
- N/F NOW OR FORMERLY
- R/W RIGHT-OF-WAY
- BHL BUILDING HEIGHT LOCATION
- F.F.E. FINISH FLOOR
- N/G NATURAL GROUND

UTILITY SYMBOLS
- SANITARY SEWER
- MANHOLE
- POWER POLE
- WATER VALVE
- GAS METER
- ELECTRICAL BOX
- DRAIN INLET
- TRANSFORMER
- ELECTRIC METER
- UTILITY VAULT
- TELEPHONE PEDESTAL
- WATER METER
- SEPTIC LID
- FIRE HYDRANT
- STORM WATER
- LIGHT
- HANDICAP PARKING
- FIBER OPTIC BOX
- AIR CONDITIONER
- TSP TRAFFIC SIGNAL POLE
- TSB TRAFFIC SIGNAL BOX

6Dld NORTH ARROW & SCALE

1" = 40' GRAPHIC SCALE 0 20' 40' 80'

6Dv ALTA/NSPS LAND TITLE SURVEY

1475 GEARS ROAD

HOUSTON, TEXAS 77067

COUNTY OF HARRIS

2

AMERICAN SURVEYING & MAPPING, INC.

NDDS NATIONAL DUE DILIGENCE SERVICES

A Subsidiary of American Surveying & Mapping, Inc.

1919 Hayes Rd. Suite 200, Marion, IL 62959 Phone: 618-409-0019 nationaldueservices@asmpinc.com

© 2021, AMERICAN SURVEYING & MAPPING, INC. ALL RIGHTS RESERVED. REPRODUCTION OR COPYING OF THIS DOCUMENT MAY BE A VIOLATION OF COPYRIGHT LAW UNLESS PERMISSION OF THE AUTHOR AND/OR COPYRIGHT HOLDER IS OBTAINED.